COLOR KEY:

EXISTING
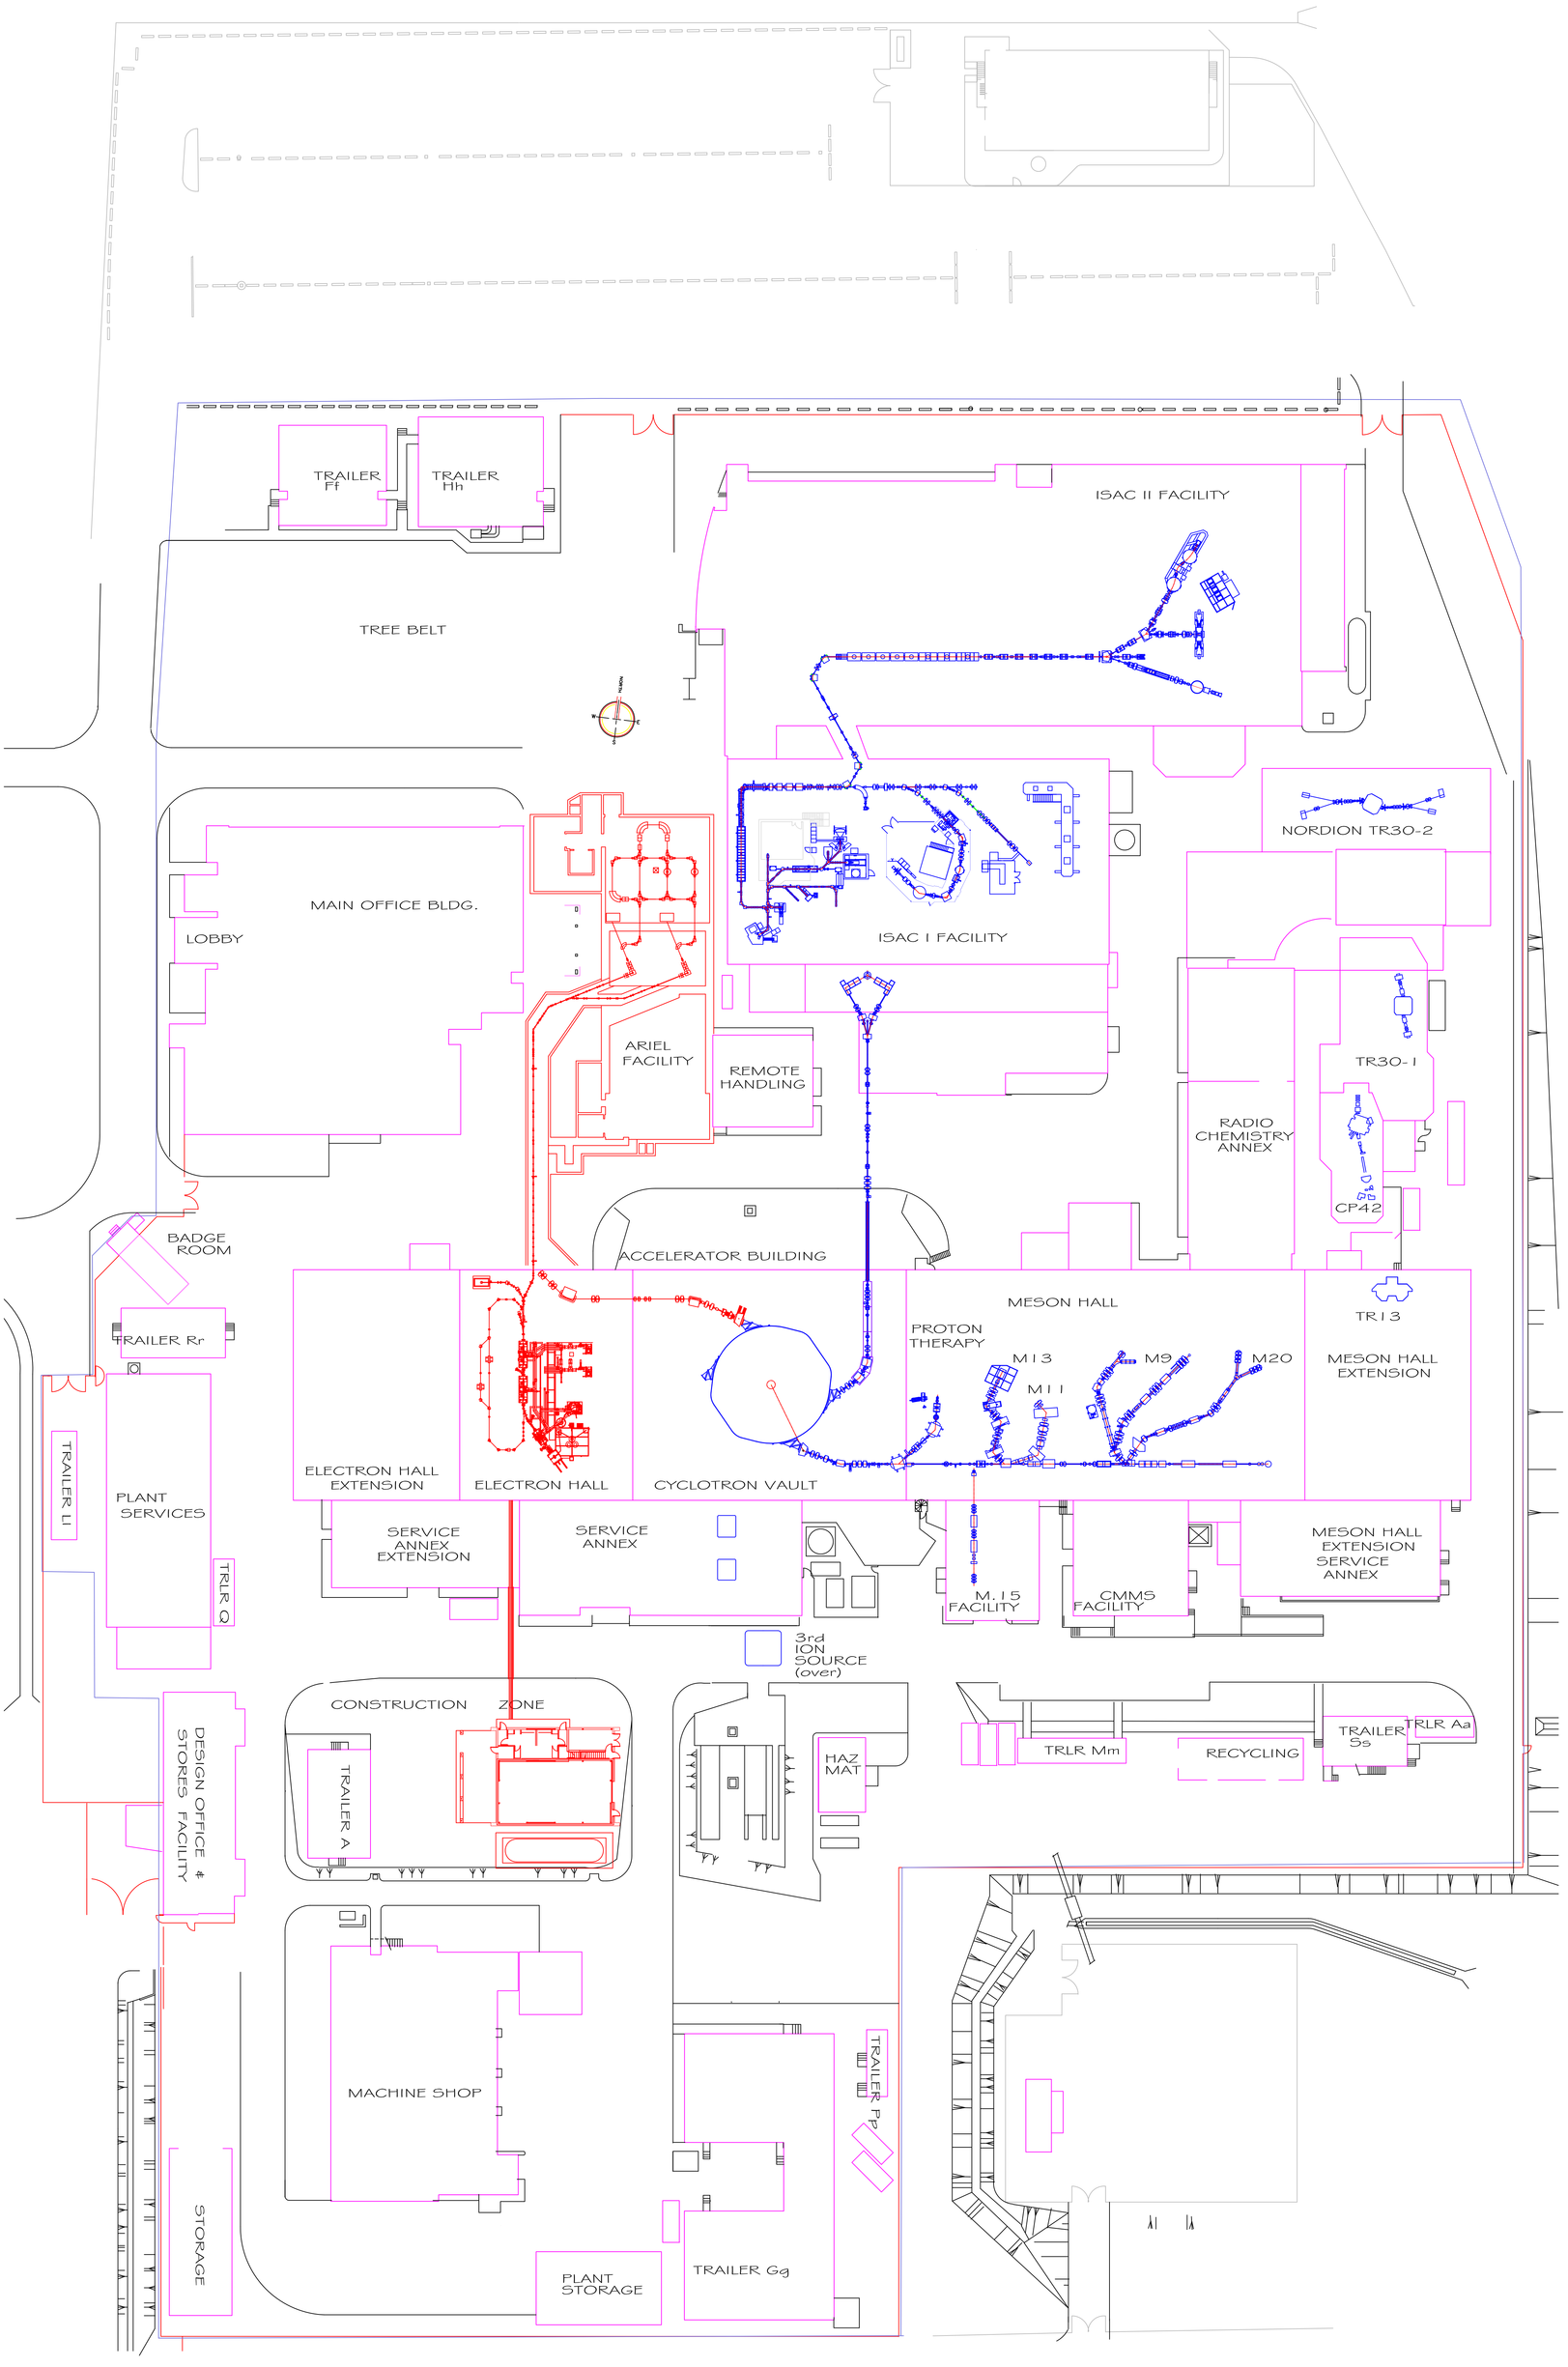
FUTURE PLANNED